

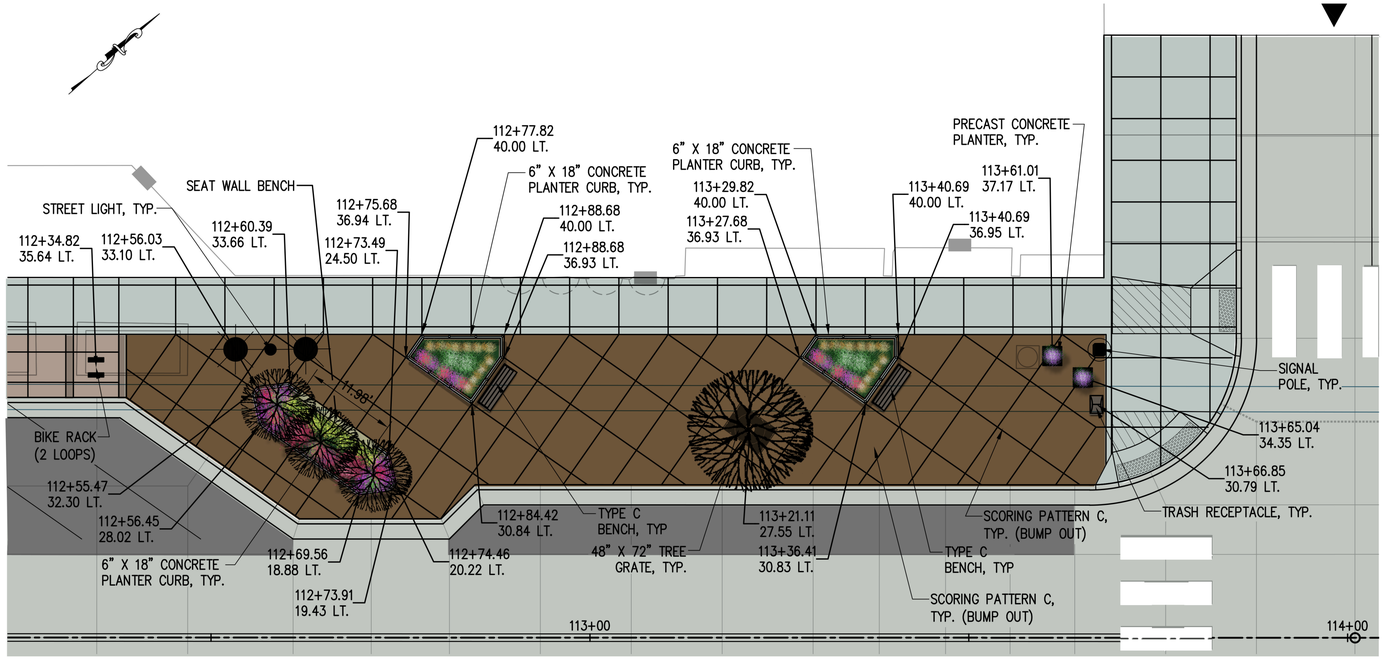



1/104 BUMP OUT E ENLARGEMENT PLAN
SCALE: 1" = 10'-0"
0 5 10 20

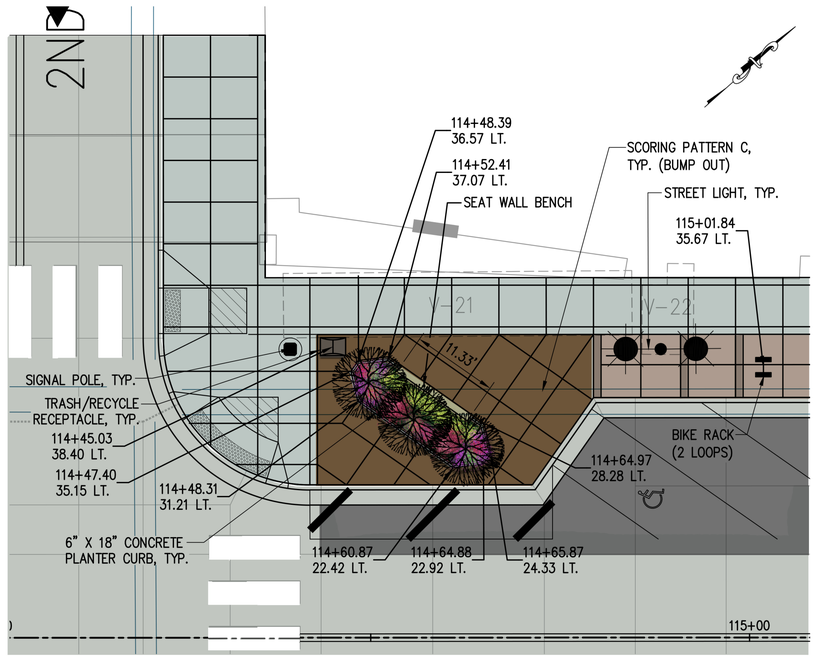

2/104 BUMP OUT F ENLARGEMENT PLAN
SCALE: 1" = 10'-0"
0 5 10 20

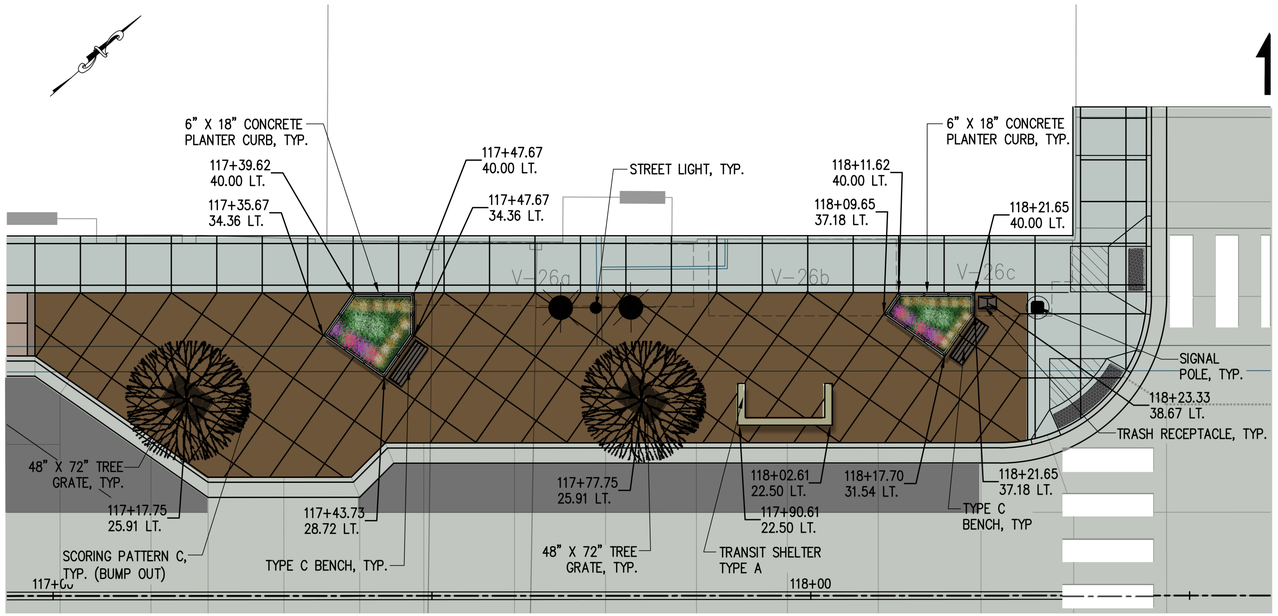

3/104 BUMP OUT G ENLARGEMENT PLAN
SCALE: 1" = 10'-0"
0 5 10 20

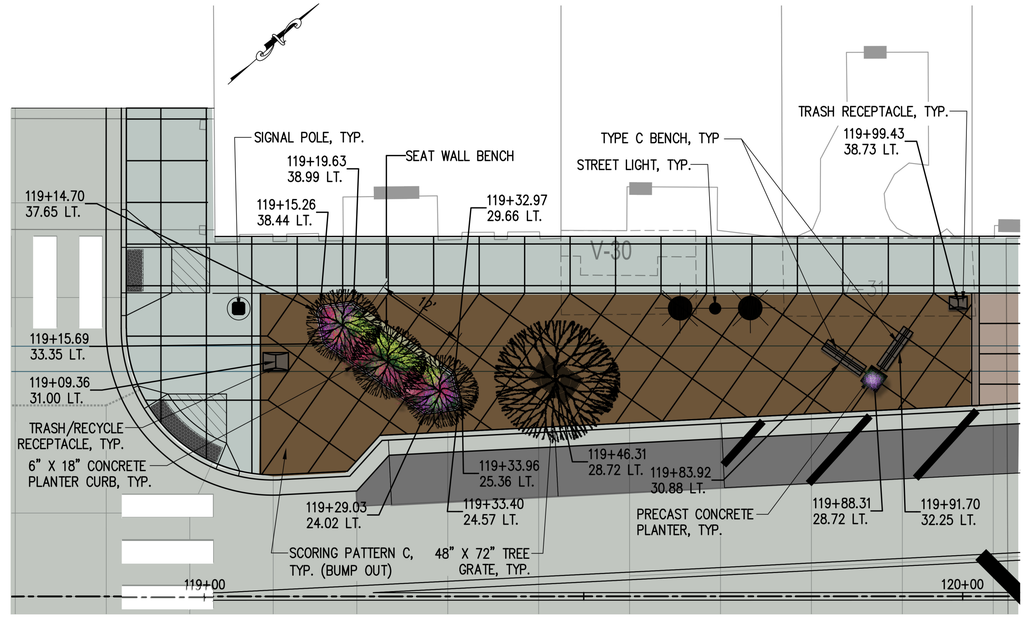

4/104 BUMP OUT H ENLARGEMENT PLAN
SCALE: 1" = 10'-0"
0 5 10 20

LHB PROJECT NO. 150714 SRF PROJECT NO. 016 09139

I HEREBY CERTIFY that this plan, specification or report was prepared by me or under my direct supervision and that I am a duly Licensed Landscape Architect under the laws of the State of Minnesota.

TIMOTHY B. WOLD — PRINTED NAME
SIGNATURE
-- — DATE
46710 — LIC. NO.

SUPERIOR STREET
CITY PROJECT NO. 0923TR

S.A.P. NO. 118–171–006

STREETSCAPE & LANDSCAPE PLANS
SHEET NO. 104 OF 182 SHEETS

PLOT DATE: 8/18/2016 6:03:36 PM FILE: H:\Projects\090001\91393\CAD BIM\Plan\150714 cStreetscape Plans.dwg