TYPICAL STREETSCAPE LAYOUT
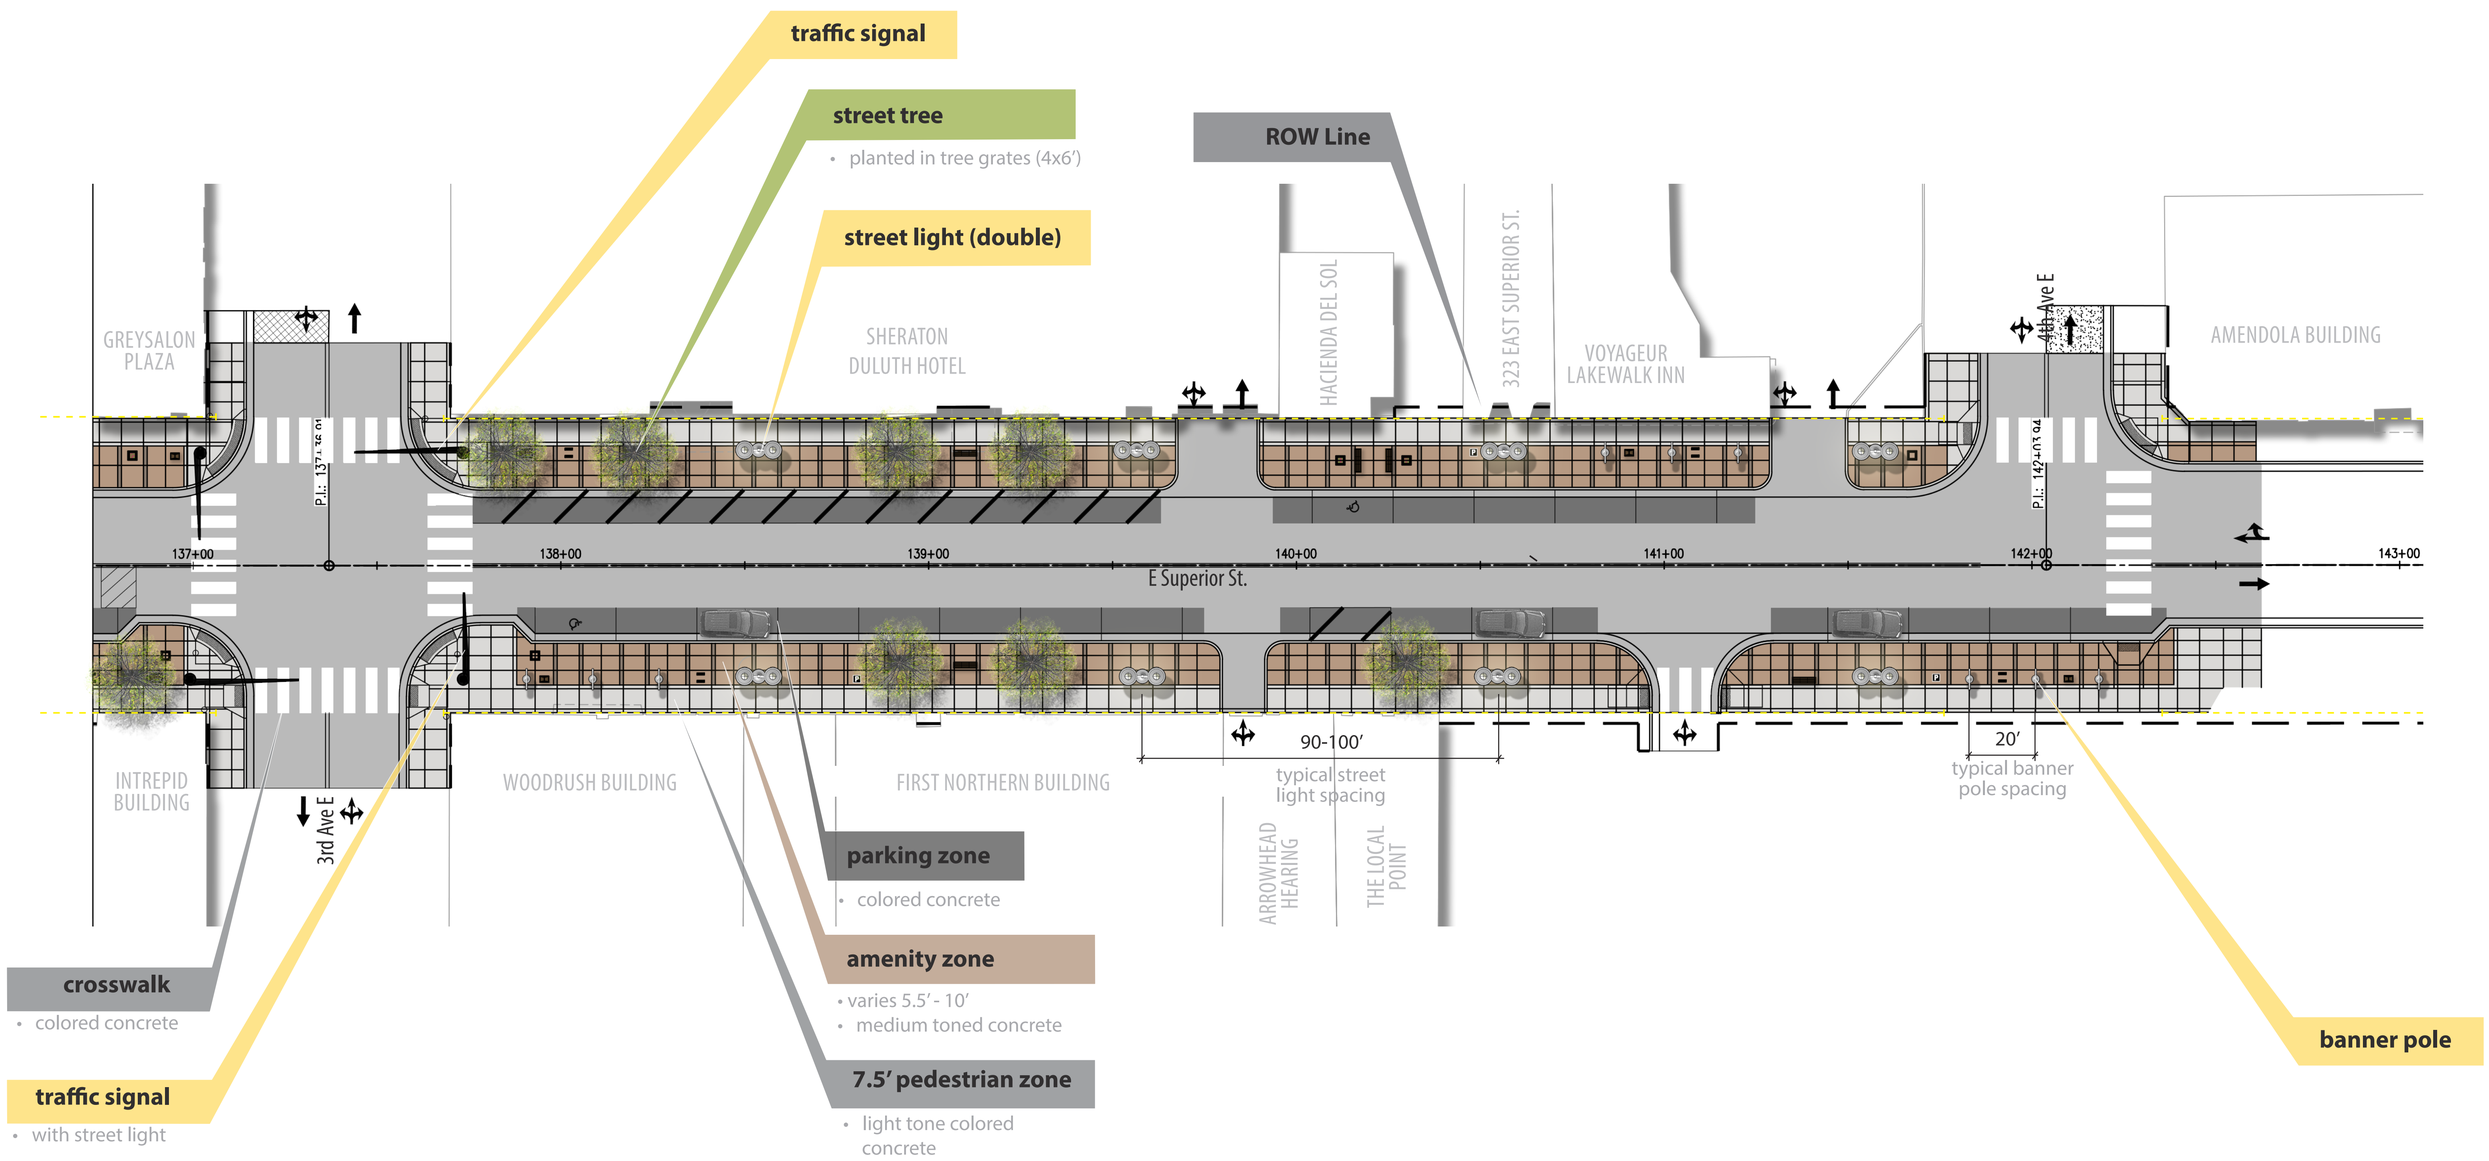
EAST SUPERIOR STREET - BLOCK BETWEEN 3RD AVE E AND 4TH AVE E